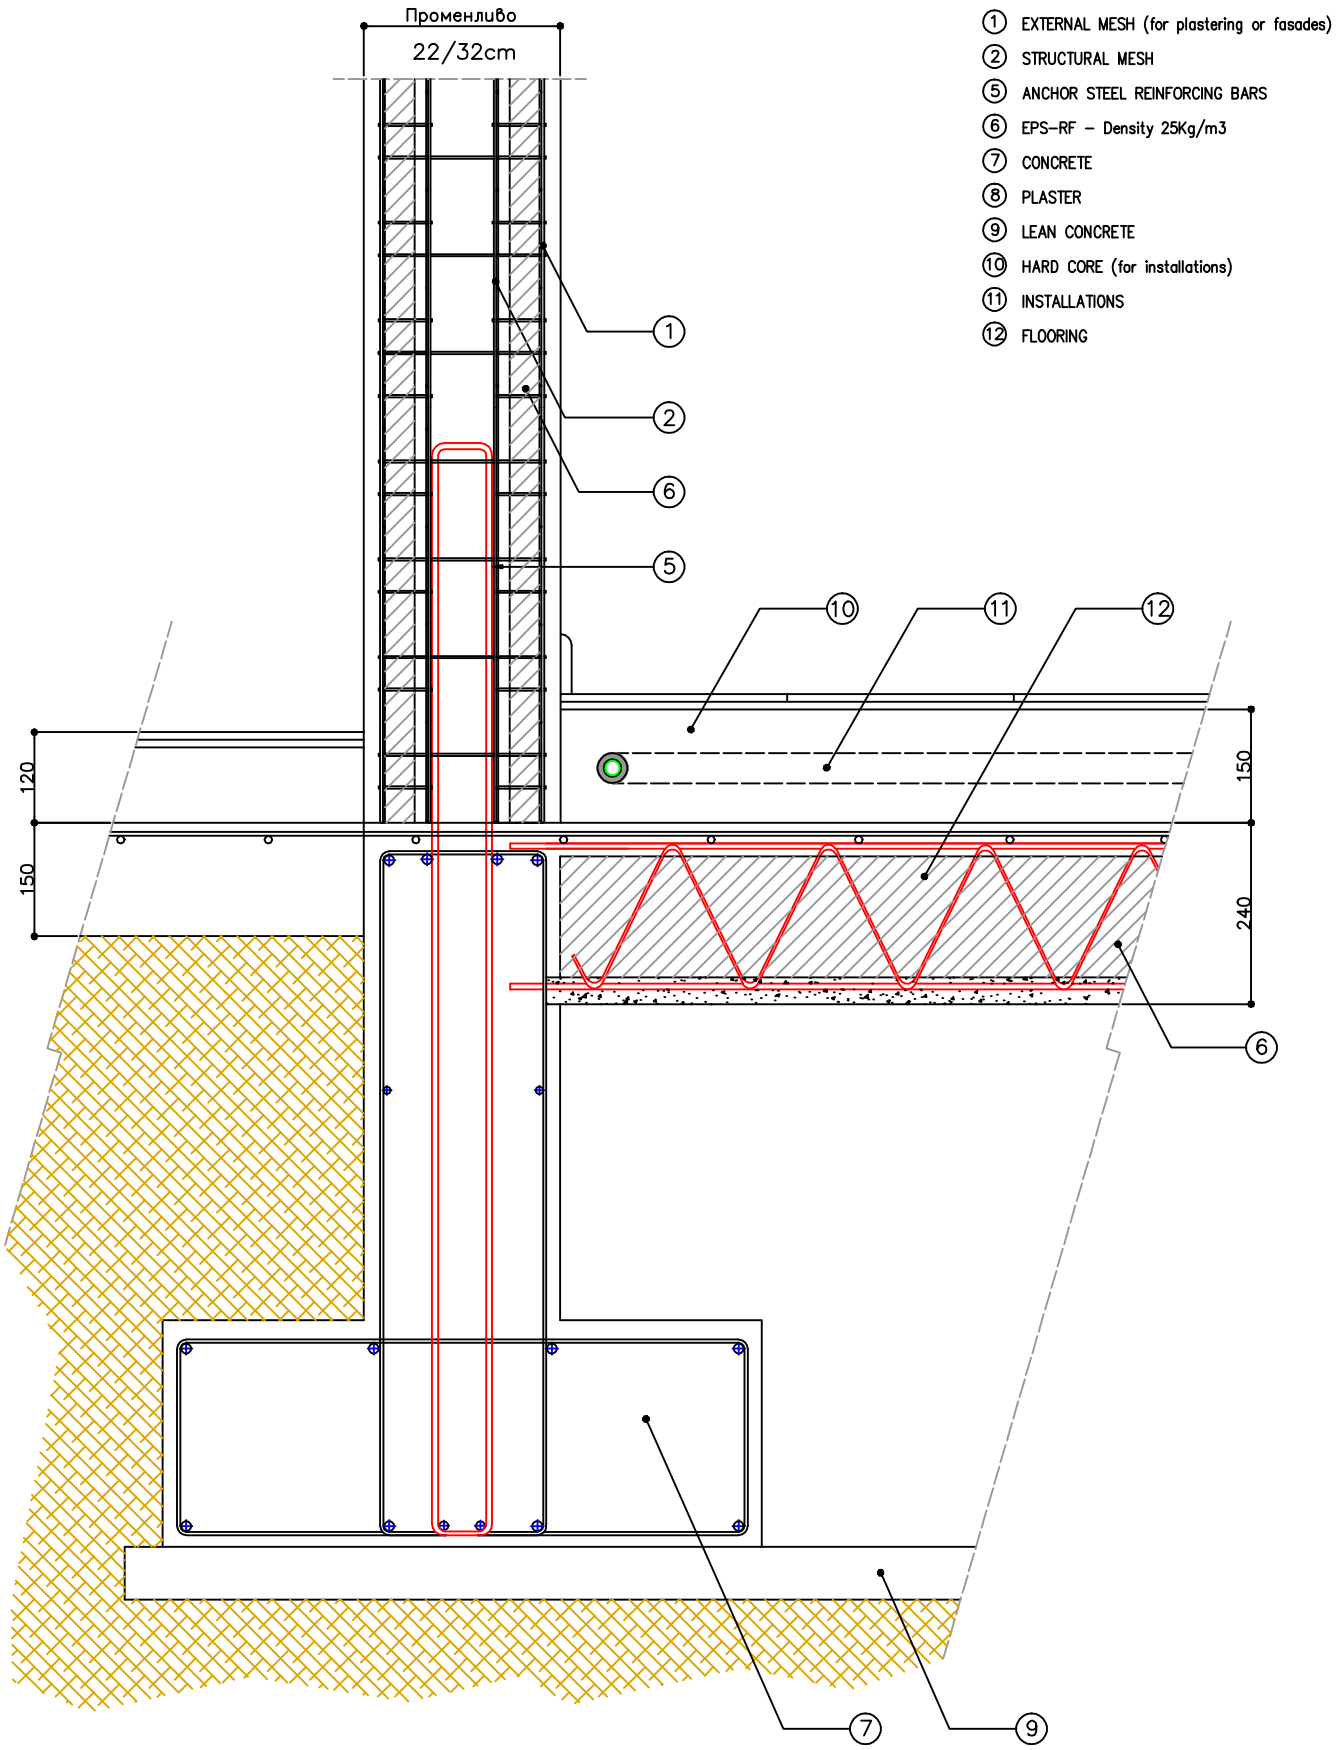

ibt ltd.	Subject: FOUNDATION DETAILS T Section		Designed by: IBT LTD
File: Structural details double panel	Version 1.0–2007		date 1.12.2007
	Table 3		scale